SCALE 1" = 50'
CONTOUR INTERVAL = 2'

AERIAL PHOTOGRAPHY and MAPPING
by WESTERN AERIAL SURVEYS
DIVISION OF H.M. GALLAHER CIVIL ENGINEERS
6848 Magnolia Avenue
Riverside, California
Date of Photography
Horizontal and Vertical Control by H.M. GALLAHER

NOTE:
ALL FINISH GRADES WER STAKED ONE (1) FOOT LOWER THAN SHOWN ON THIS PLAN.

SEE WATER LINE PLANS & PROFILE SHEETS

LEGEND

——SS——	SANITARY SEWER
○ M.H.	MAN HOLE
○ C.O.	CLEAN OUT
□—	CATCH BASIN
◐	PERC TEST HOLE
——W——	A.C. WATER LINE

LEGEND

▨	2" A.C. DRAIN CHANNELS
	TOP SLOPE TOE SLOPE
(4530)	ELEVATION
▨	BUILDING
	2" A.C. PAVEMENT
	FINISHED CONTOUR

GRADING AND PAVING AND IMPROVEMENT PLAN

DRAWN E.B.S.	DRESSELHAUS ENGINEERS	DATE: 8-3-64	BOYSTOWN OF THE DESERT REVEREND FATHER NIGHTINGALE, DIR BEAUMONT, CALIFORNIA
CHECKED D.F.D.	E. Brian Smith E. BRIAN SMITH RCE 13817	SCALE 1" = 50'	
APPROVED	528 SOUTH HILL STREET OCEANSIDE, CALIFORNIA	SHEET 1 OF 1	WATER SUPPLY SYSTEM

VOIDED 2-1994
SEE NEW MESA

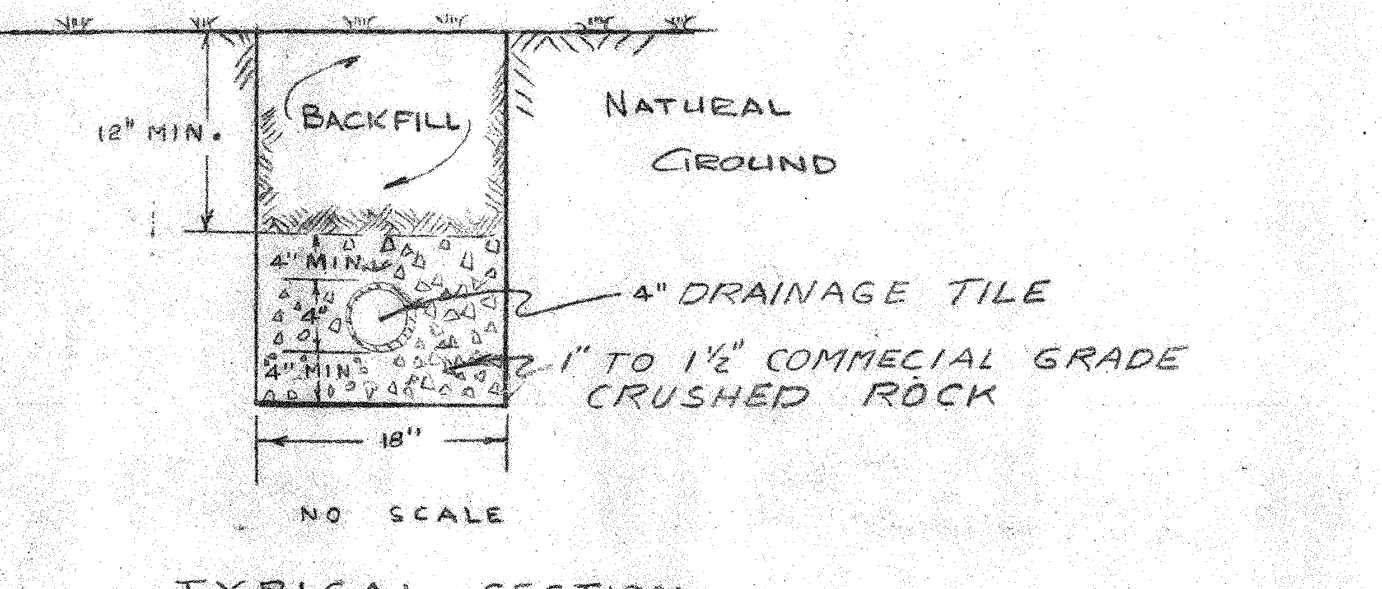

TYPICAL SECTION
LEACH LINES

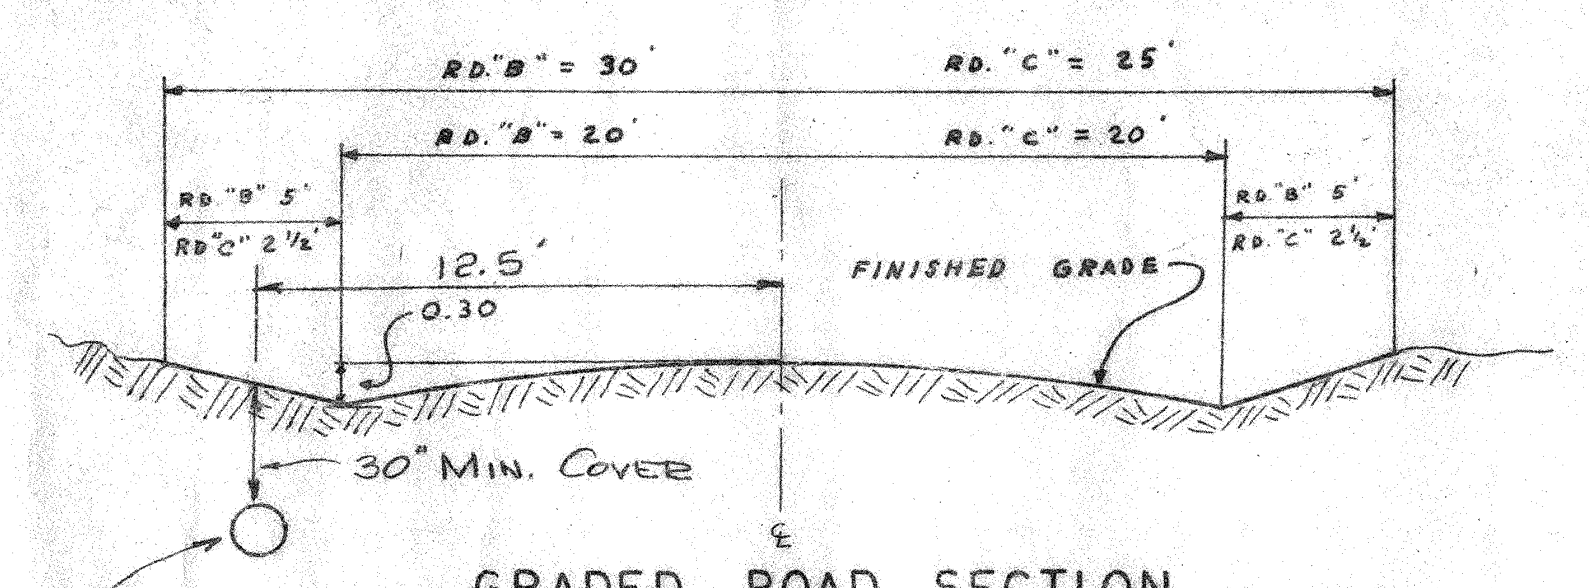

GRADED ROAD SECTION NO SCALE

6" A.C. WATER
LINE, CLASS 150

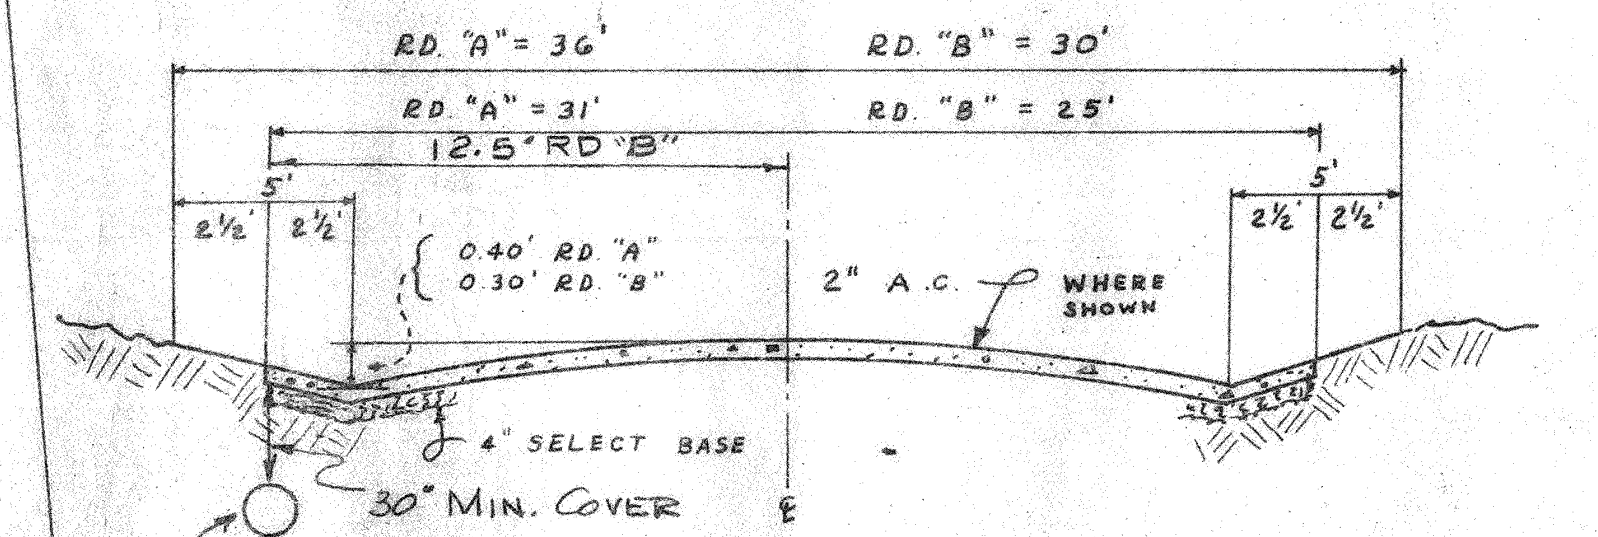

PAVED ROAD SECTION NO SCALE

6" A.C. WATER
LINE, CLASS 150

Fd. 1" I.P.
Tagged L.S. 1433

AERIAL PHOTOGRAPHY and MAPPING
by WESTERN AERIAL SURVEYS
DIVISION OF H.M. GALLAHER CIVIL ENGINEERS
6848 Magnolia Avenue
Riverside, California

Date of Photography

Horizontal and Vertical Control by H.M. GALLAHER

SCALE 1" = 50'
CONTOUR INTERVAL - 2'

NOTE:

1. ALL FINISH GRADES WERE STAKED ONE (1) FOOT LOWER THAN SHOWN ON THIS PLAN.
2. SEE WATER LINE PLANS & PROFILES SHEETS.
3. SEE MECHANICAL PLANS FOR GAS, WATER & SEWER LINE STUB OUT LOCATIONS FROM BLDG'S.
4. ALL UTILITY LINES ARE TO BE STUBBEB OUT TO 5-FT. FROM BLDG. LINES AND ARE TO BE LOCATED SO AS TO FIT THE BLDG. STUB OUTS SHOWN ON THE MECHANICAL PLANS.

LEGEND

——SS——	SANITARY SEWER
○ M.H.	MAN HOLE
○ C.O.	CLEAN OUT
□—	CATCH BASIN
◕	PERC TEST HOLE
——W——	A.C. WATER LINE

LEGEND

▨	2" A.C. DRAIN CHANNELS
	TOP SLOPE TOE SLOPE
(45.30)	ELEVATION
▨	BUILDING
	2" A.C. PAVEMENT
——	FINISHED CONTOUR

REVISIONS:
8-27-64 EBS

WATER, SEWER & PAVING PLAN

DRAWN E.B.S.	DRESSELHAUS ENGINEERS E. Brian Smith	DATE: 8-3-64	BOYSTOWN OF THE DESERT REVEREND FATHER NIGHTINGALE, DIR. BEAUMONT, CALIFORNIA
CHECKED D.F.D.	E. BRIAN SMITH RCE 13817	SCALE 1" = 50'	
APPROVED	528 SOUTH HILL STREET OCEANSIDE, CALIFORNIA	SHEET 1 OF 1	WATER SUPPLY SYSTEM

VOID SEE NEW 2-1993